


Shop
SITE PLAN OF Plot No. 22 SECTOR 1, SITUATED AT
SIKANDRA YOJNA, U.P. AVAS EVAM VIKAS PARISHAD, AGRA

ALLOTTED TO Shri/Smt./Km.....

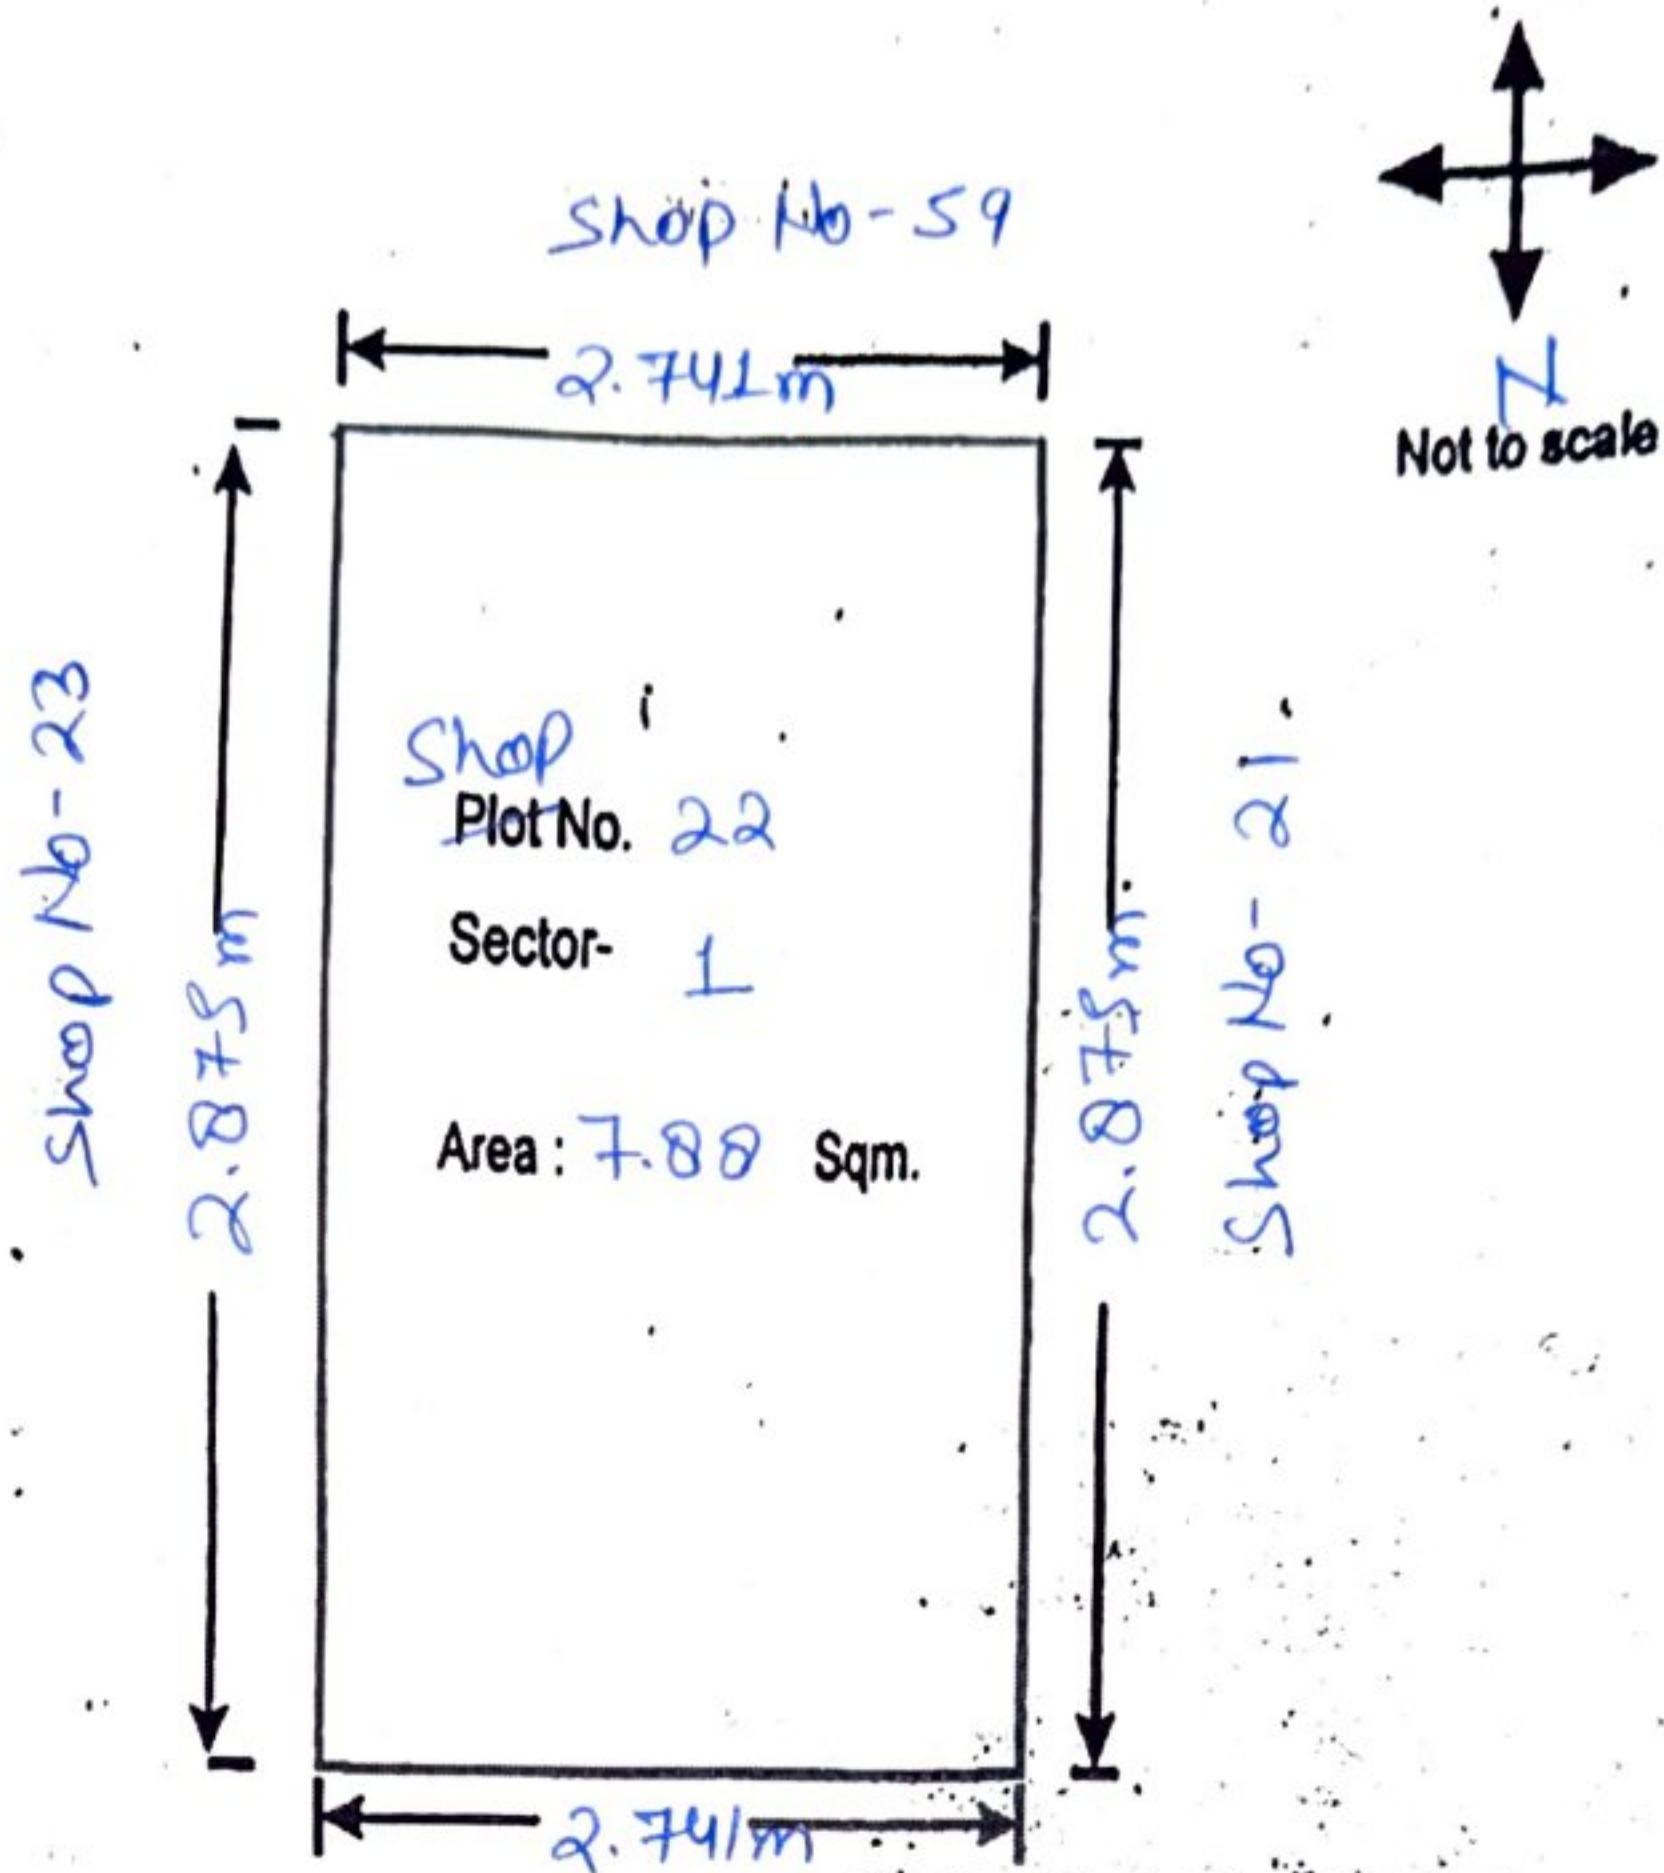

~~M. Wide Road~~

Open Gallery

Leat
D/MAN

PL
Jr. ENGINEER

CL
ASST. ENGINEER

OFFICE OF THE EXECUTIVE ENGINEER
CONSTRUCTION DIVISION AGRA-2
U.P. AVAS EVAM VIKAS PARISHAD,
OFFICE COMPLEX, SECTOR-13, SIKANDRA YOJNA, AGRA