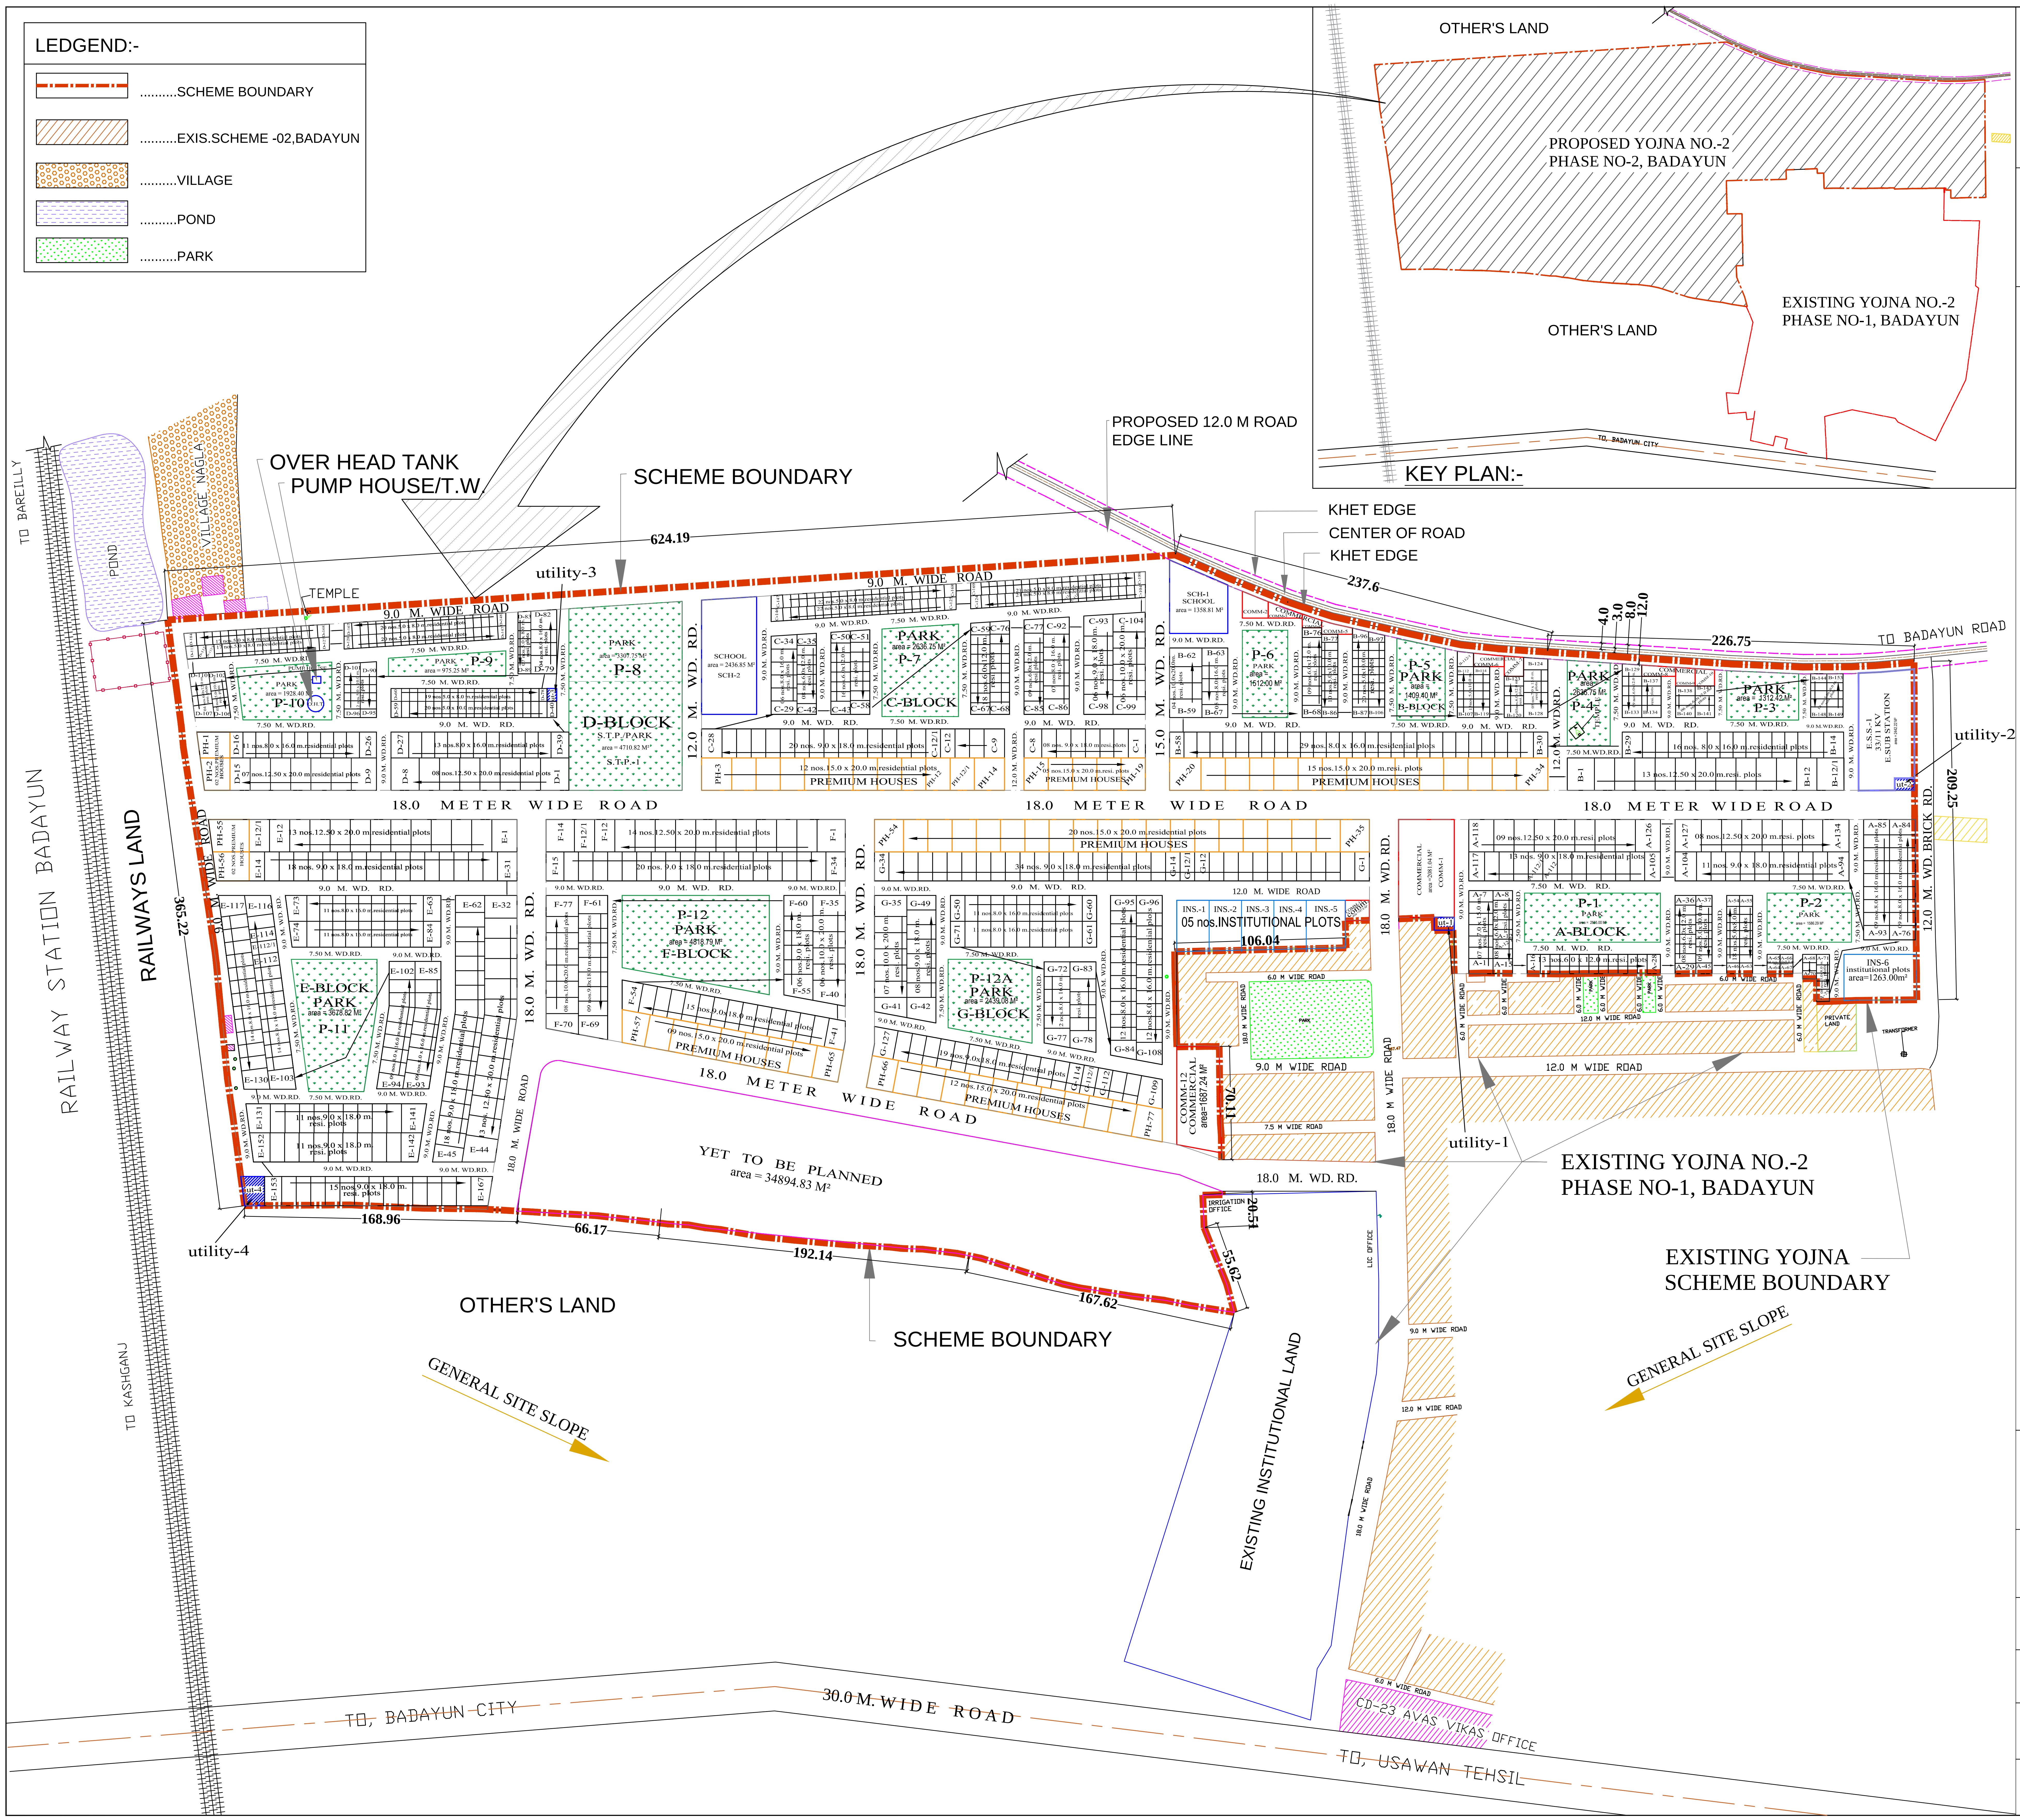

LEDGEND:-

🟥	.........SCHEME BOUNDARY
▨	.........EXIS.SCHEME -02,BADAYUN
▨	.........VILLAGE
▨	.........POND
▨	.........PARK

UPHDB
ARCHITECTURE AND PLANNING SECTION
2 ND.FLOOR,NEELGIRI COMPLEX ,INDIRA
NAGAR,LUCKNOW
E-MAIL: ap2@upavp.com
ISO . 9001 - 2008

DATED 08.02.2021	PROPOSED NUMBERING PLAN FOR CIVIL LINES YOJNA NO.- 02,PHASE -2, BADAYUN .
	FILE NO.- APD / UN-2 /BDN / Y-2 / 01 / 132 / 03
	DRG. NO.- APD/UN-2/BADAYUN/Y-2/PH-2/LOP-NUM/ 06 / 344 / 03

NOTE:-
1. ALL DIMENSIONS ARE IN METER.
2. FIGURED DIMENSIONS SHALL BE FOLLOWED.
3. ANY DISCREPANCY, IF FOUND IN THE DRAWING SHALL BE BROUGHT TO THE NOTICE OF A.P. UNIT-2, BEFORE EXECUTION OF WORK.
4. THIS NUMBERING PLAN HAS BEEN PREPARED ON THE BASIS OF INFORMATION / REQUIREMENT RECEIVED FROM E.E.CD.CU-04, RUHELKHAND VIDE HIS LETTER NO222/R-4/40,DATED- 04.02.2021 .
5. THIS NUMBERING PLAN HAS BEEN FINALIZED ON THE BASIS OF FEASIBILITY RECEIVED FROM E.E.CD.CU-04,RUHELKHAND VIDE HIS LETTER NO.252/R-4/48,DATED- 08.02.2021 .

PROPOSED NUMBERNG PLAN FOR CIVIL LINES YOJNA NO.- 02, PHASE -2, BADAYUN .

SCALE :– 100 M. 50 0 100 M.

N E S W

DEEP MALA DIP. ARCH. ARCH. ASSTT.-1	-SD-08.02.2021-
MADHULIKA SRIVASTAV A.I.I.A. ASSTT. ARCHITECT PLANNER	--
MUKESH KUMAR RUHELA B.ARCH.,M. PLANNING (HOUSING), A.I.T.P. ARCHITECT PLANNER	-SD-09.02.2021-
DINESH KUMAR CHIEF ARCHITECT PLANNER	-SD-09.02.2021-