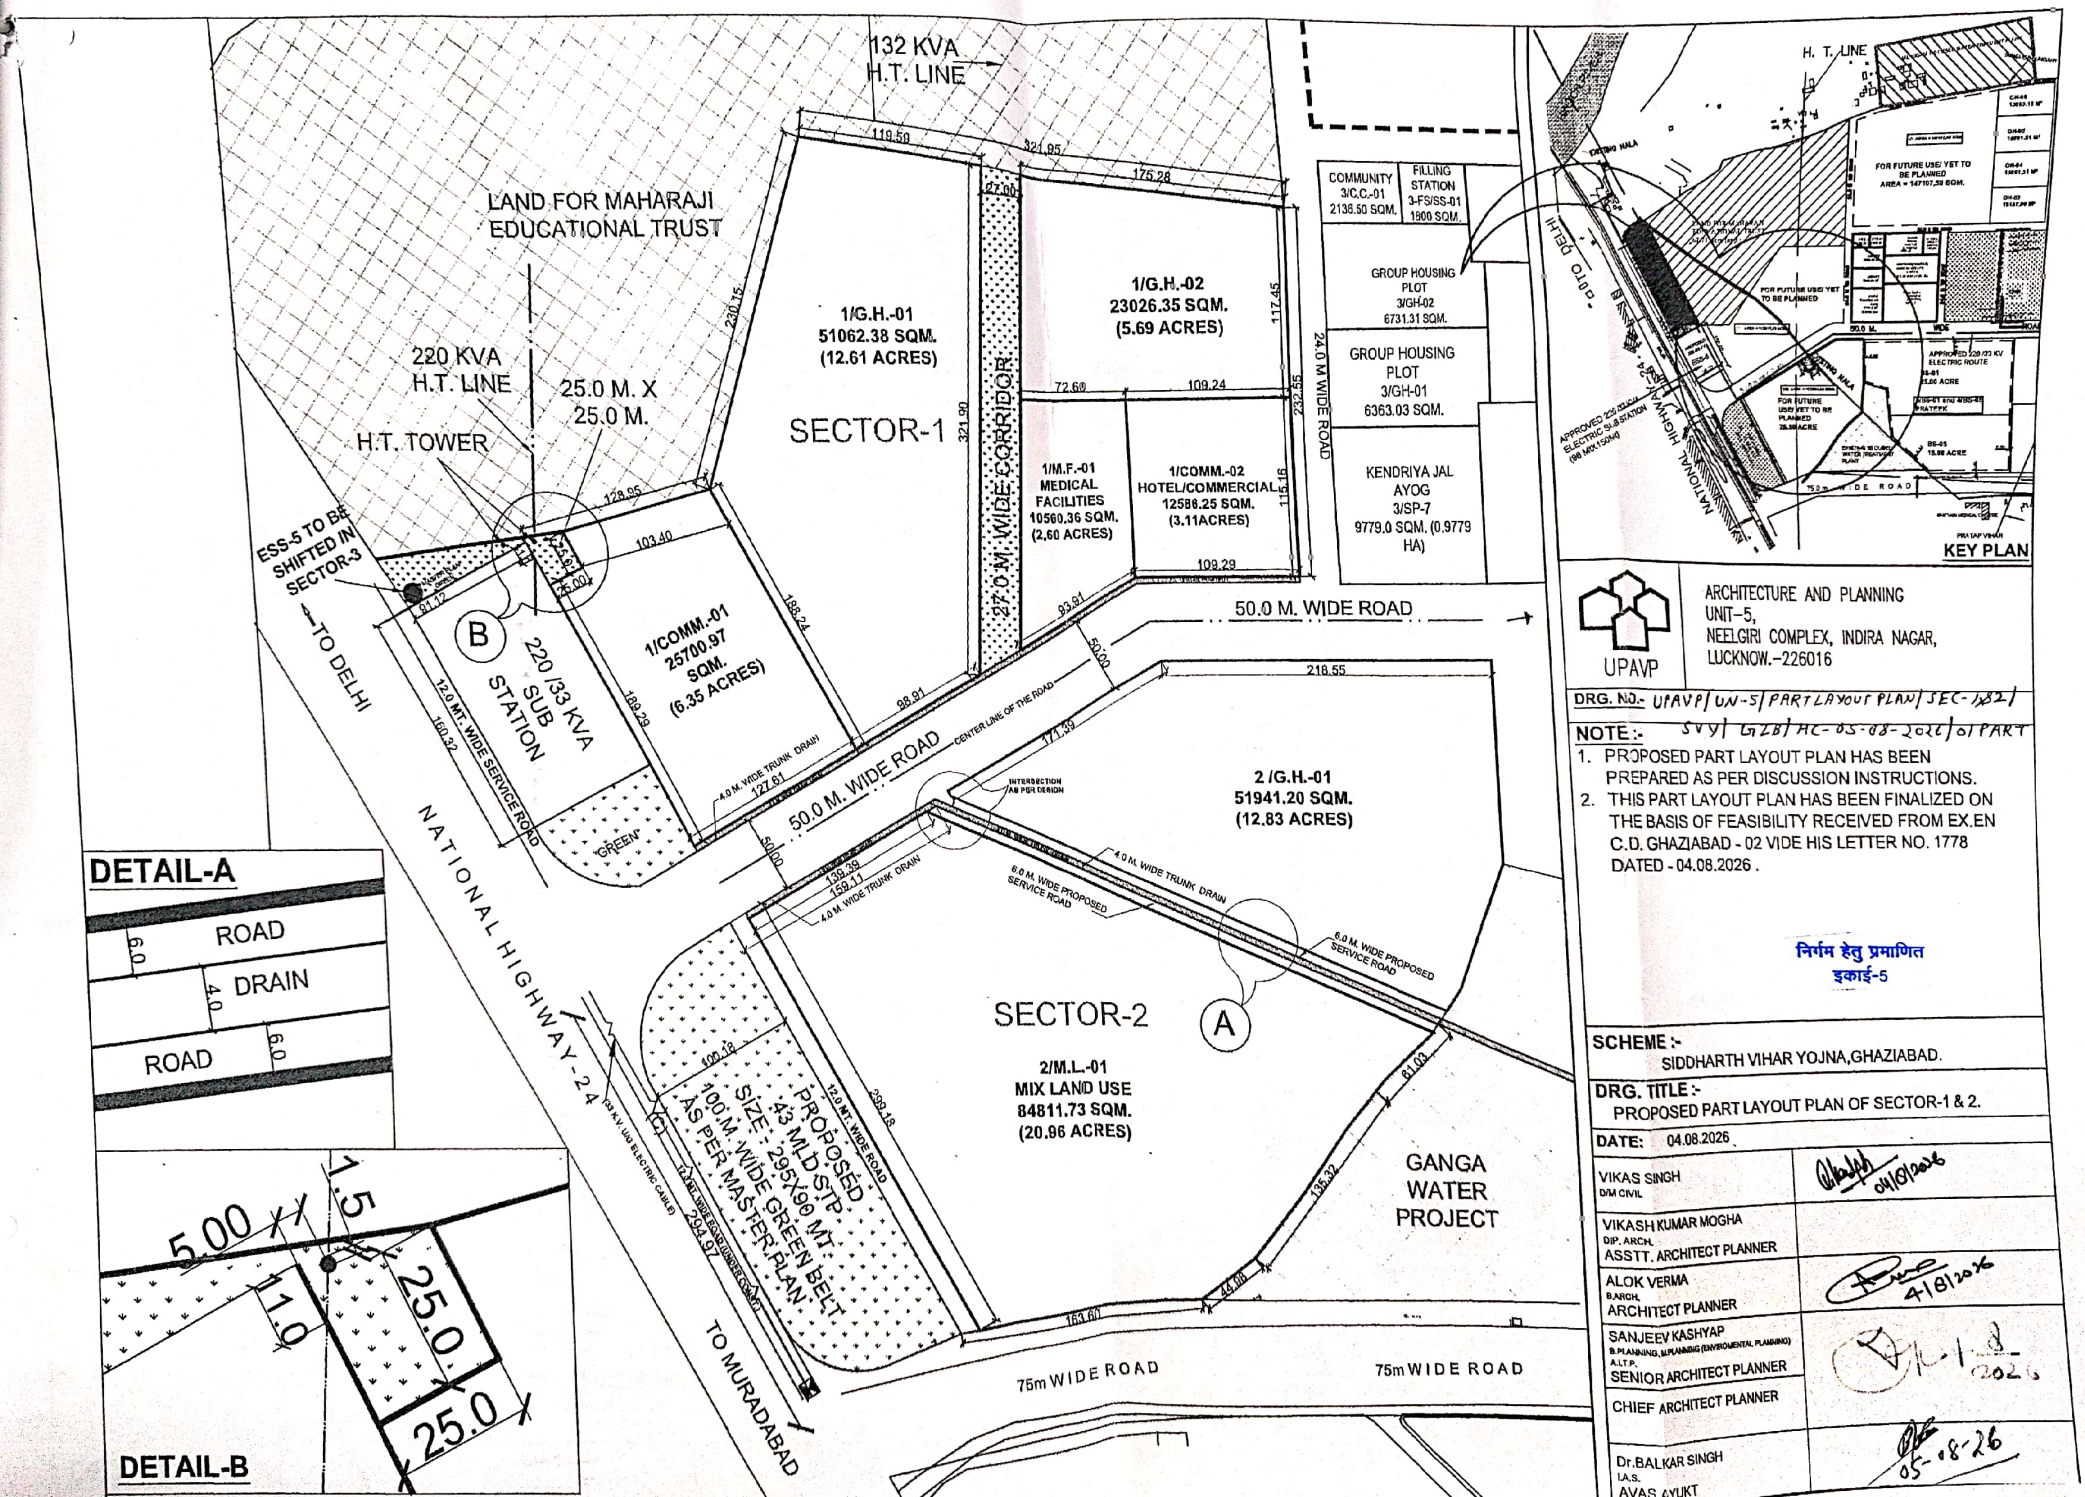


UPAVP

ARCHITECTURE AND PLANNING
UNIT–5,
NEELGIRI COMPLEX, INDIRA NAGAR,
LUCKNOW.–226016

DRG. NO.- UPAVP/UN-5/PART LAYOUT PLAN/SEC-1&2/SVP/GZB/AC-05-08-2026/01 PART

NOTE :-

1. PROPOSED PART LAYOUT PLAN HAS BEEN PREPARED AS PER DISCUSSION INSTRUCTIONS.
2. THIS PART LAYOUT PLAN HAS BEEN FINALIZED ON THE BASIS OF FEASIBILITY RECEIVED FROM EX.EN C.D. GHAZIABAD - 02 VIDE HIS LETTER NO. 1778 DATED - 04.08.2026 .

निर्गम हेतु प्रमाणित
इकाई-5

SCHEME :- SIDDHARTH VIHAR YOJNA,GHAZIABAD.

DRG. TITLE :- PROPOSED PART LAYOUT PLAN OF SECTOR-1 & 2.

DATE: 04.08.2026

VIKAS SINGH D/M CIVIL	04/08/2026
VIKASH KUMAR MOGHA DIP. ARCH. ASSTT. ARCHITECT PLANNER	
ALOK VERMA B.ARCH. ARCHITECT PLANNER	4/8/2026
SANJEEV KASHYAP B.PLANNING, M.PLANNING (ENVIRONMENTAL PLANNING) A.I.T.P. SENIOR ARCHITECT PLANNER	2026
CHIEF ARCHITECT PLANNER	
Dr.BALKAR SINGH I.A.S. AVAS AYUKT	05-08-26

Scanned with OKEN Scanner